NOTES ON LAYOUT

Plots 1 to 3 - 20m x 6m approx

Plots 4 to 6 & 9 to 12 - 20m x 5m approx

Plots may be divided into two (5m x 10m) if required

Other plots as measured

Paths between plots 1m wide & maintained by each holder...
i.e. the path to the right of each plot as viewed on this plan (with your back to the field boundary)

All sheds, compost bins, arisings & the like to be kept within each plot boundary

It is suggested that small stones may be used to make up the paths between plots
Larger stones/rocks may be used to make up the tracks or left by the side in a tidy heap

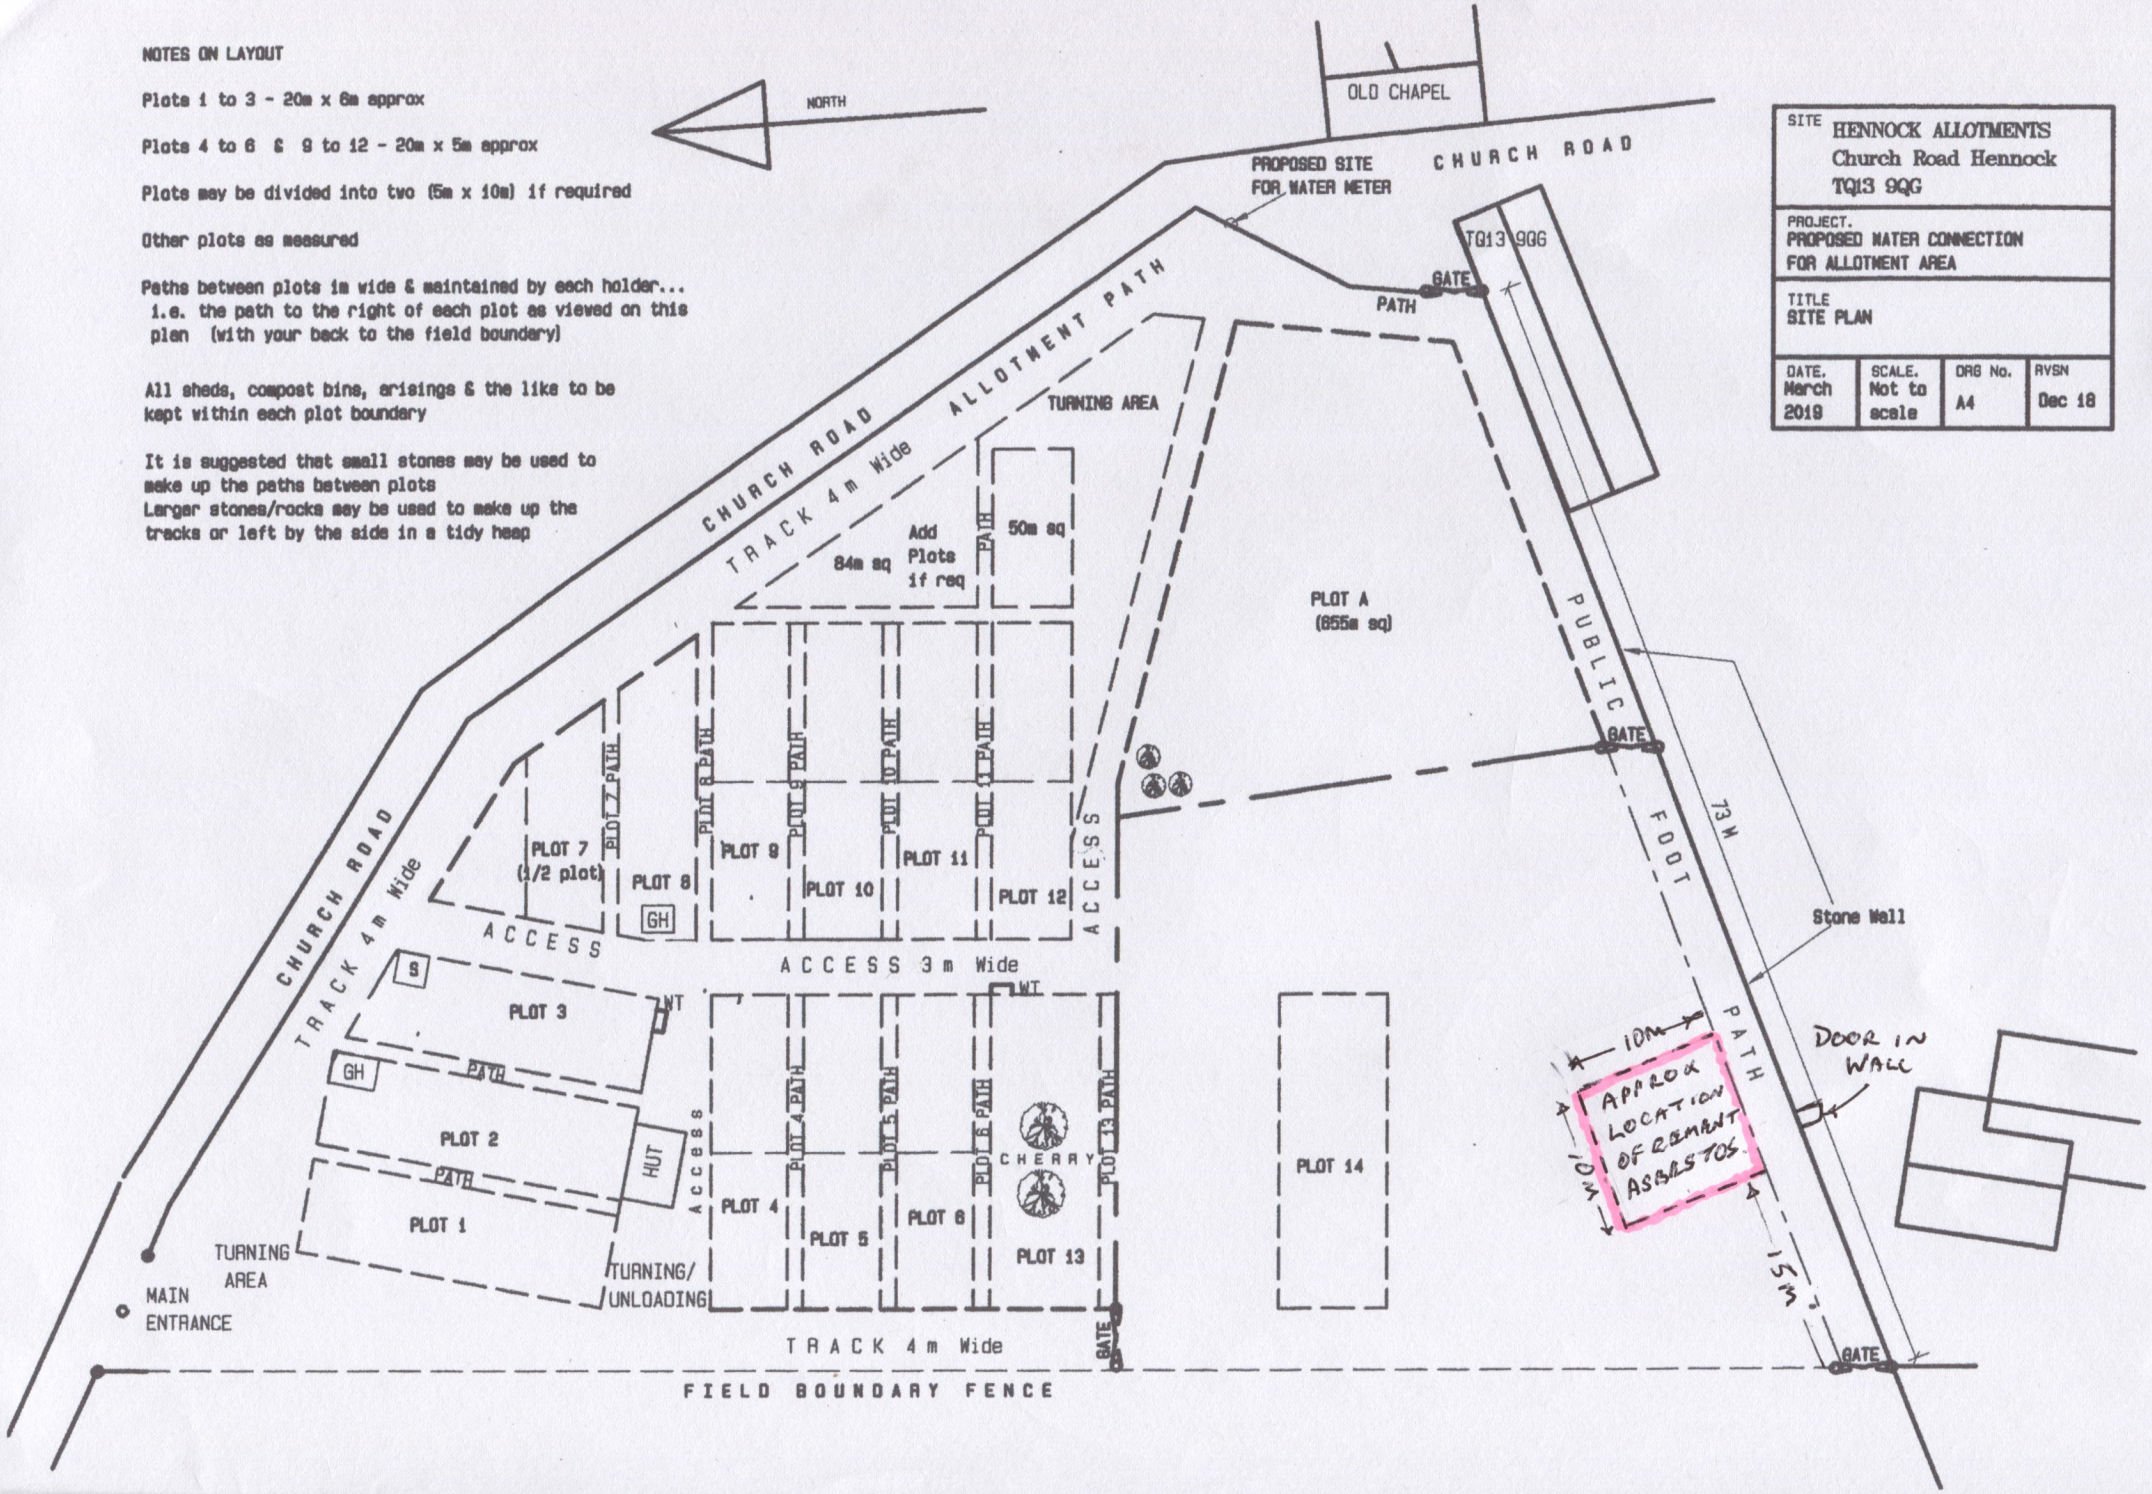

SITE	HENNOCK ALLOTMENTS Church Road Hennock TQ13 9QG		
PROJECT.	PROPOSED WATER CONNECTION FOR ALLOTMENT AREA		
TITLE	SITE PLAN		
DATE. March 2019	SCALE. Not to scale	DRG No. A4	RVSN Dec 18